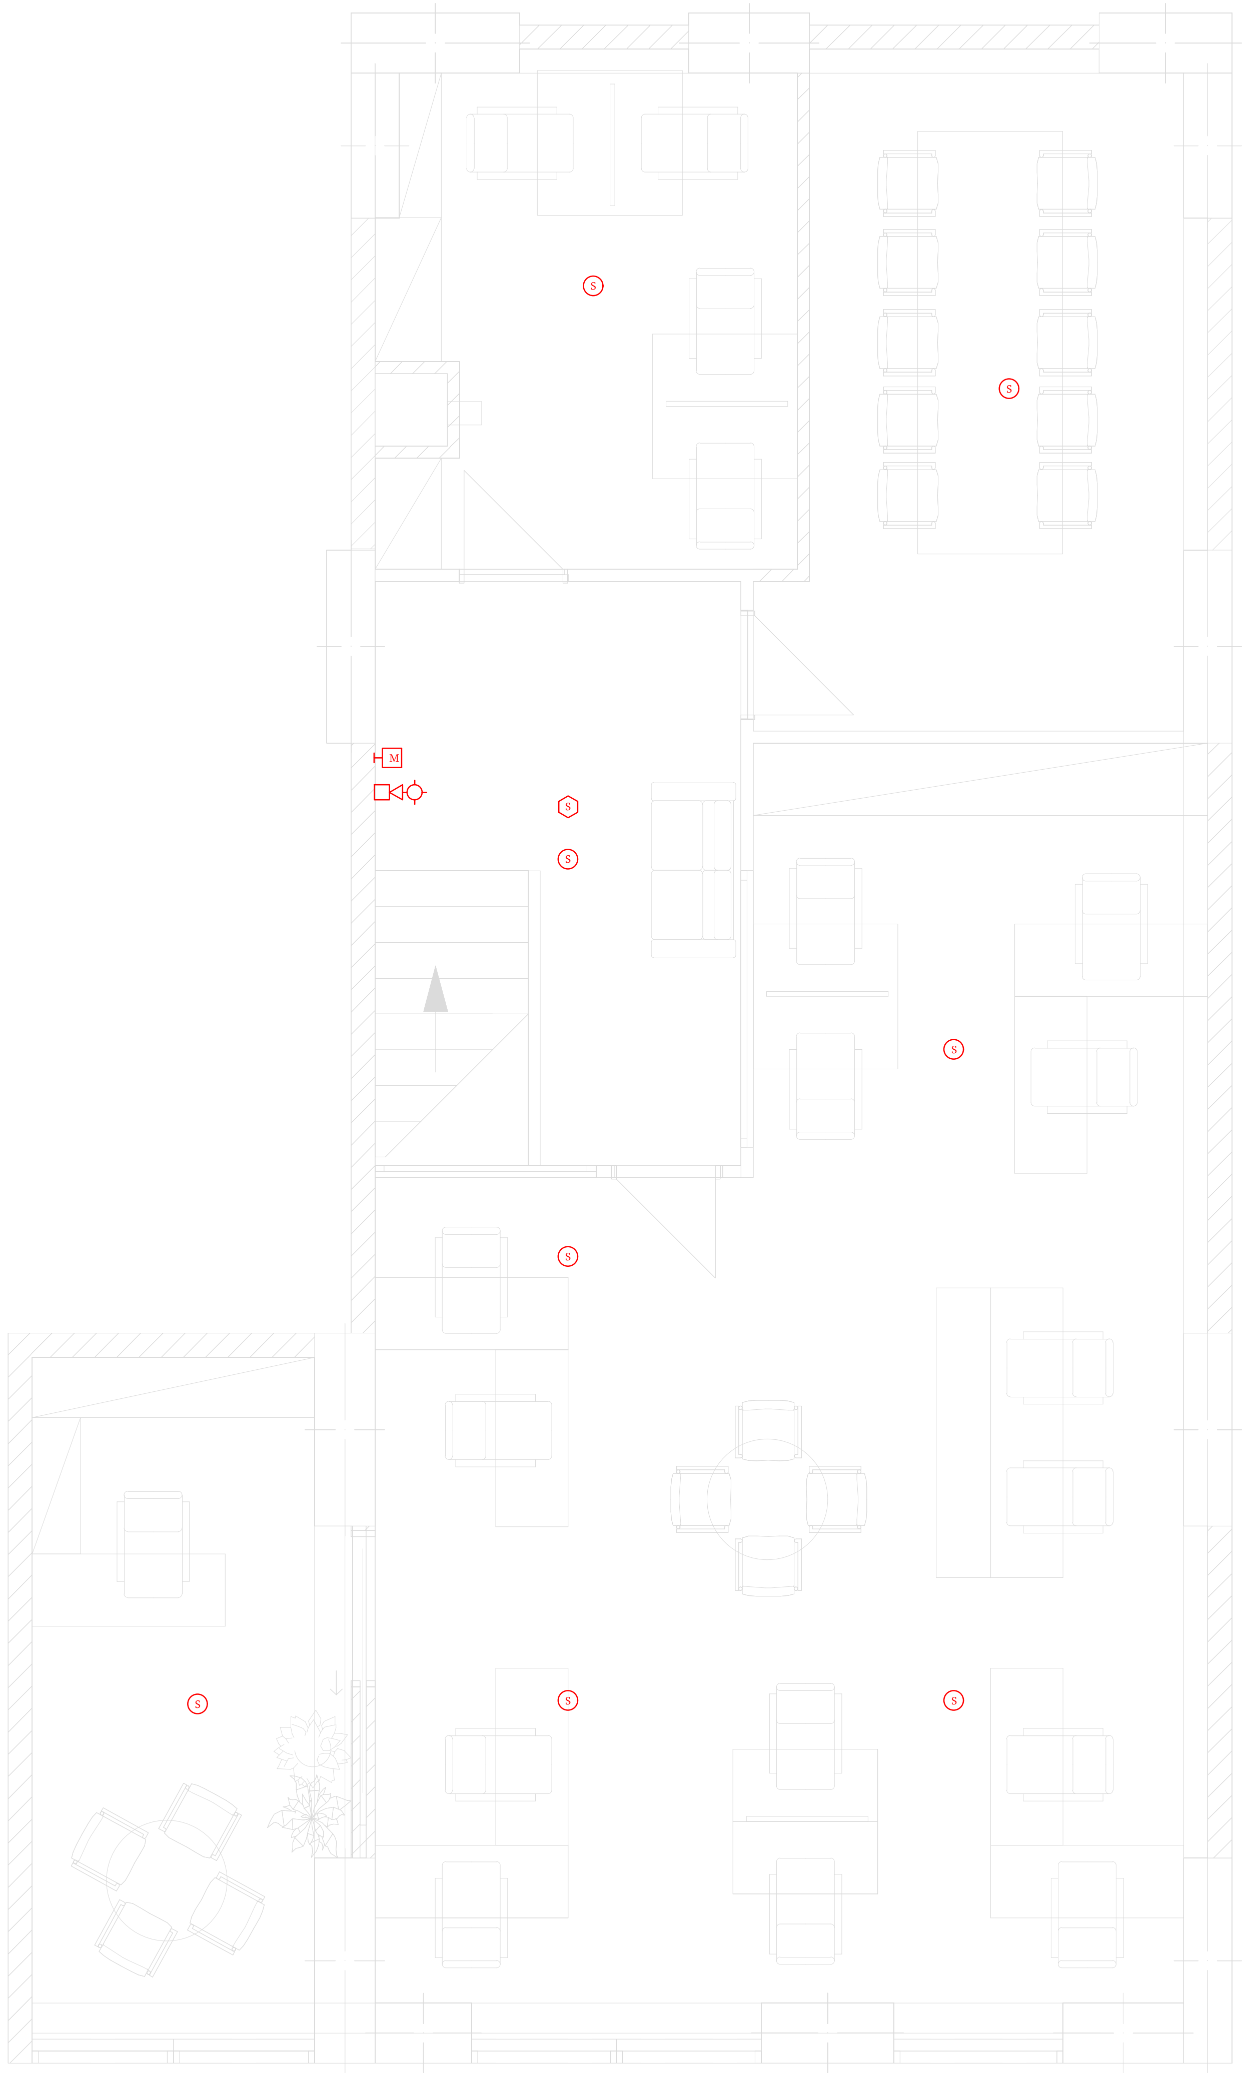

ფორმატი	მასშტაბი	თარიღი
A3	1:100	27.05.2022

ექსპლიკაცია:

- Single Socket outlet, 16A, 220 V
- Single HDMI Socket
- Single Socket outlet with , 16A, 220 V, IP44
- Loose Cable connection, 1m
- Single Data Socket outlet
- One Key switch, SW-1
- Two Key switch, SW-2
- One Key Reverse switch, SW-3
- Two Key Reverse switch, SW-4

LF-01 - LF-01, Spotligh, Lush mounted, 10-15 W, LED, IP44

LF-02 - LF-02, Reading Lapm, 6-12 W, LED

LF-03 - LF-03, LED Strip, 6-8 W

LF-04 - LF-04, Pendant, 10-15 W, LED

Ⓢ - FA optical smoke detector with sounder base

S - PA Speacker, 6/8/10 W, Flush mounted

SD E - FA optical smoke detector above the ceiling with base and remote indicator.

პროექტის დასახელება

ოფისი - 2

მისამართი:

ნახაზის დასახელება:

სახანძრო დეტექცია და გახმოვანება - 1

დამკვეთი:

M2 REAL ESTATE

შემსრულებელი:

TONDO
INTERIOR DESIGN & CONSTRUCTIONS

შპს ტონდო:

METRIKA

შპს მეტრიკა:

თანამდებობა	სახელი / გვარი	ხელმოწერა
მთავარი არქიტექტორი	ნ.ჯუმბურიძე	
არქიტექტორი	ი.მჭედლიშვილი	
დიზაინერი	ლ.აფციაური	
ელექტრო ინჟინერი	დ.ანთიძე	

საინჟინრო ნაწილი

სტადია	ფურცლები	ფურცლის №
მ.პ.	6	4