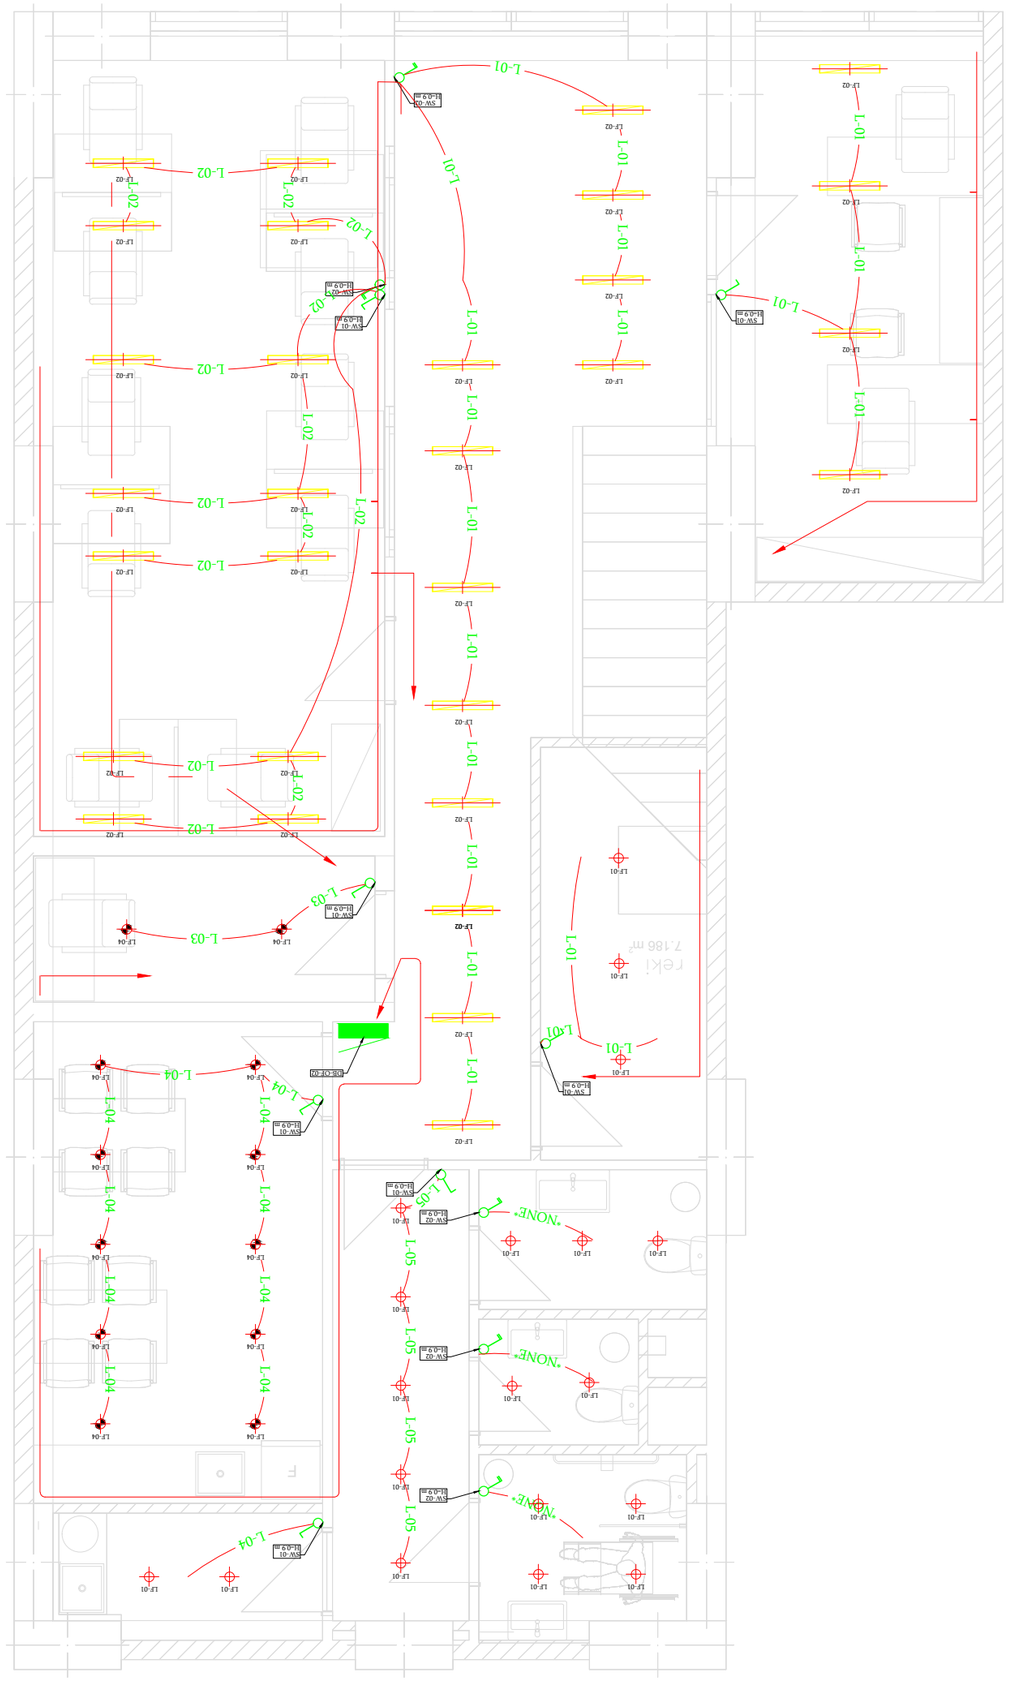

ფორმატი:	მასშტაბი:	თარიღი:
A3	1:100	27.05.2022

პასუხისმგებელი:

- One Key switch, SW-1
- Single Socket outlet, 16A, 220 V
- Two Key switch, SW-2
- Single HDMI Socket
- Two Key Reverse switch, SW-3
- Single 16A, 220 V, IP44 Socket outlet with , 1m Loose Cable connection.
- Two Key Reverse switch, SW-4
- Single Data Socket outlet

LF-01
- LF-01, Spotlight, flush mounted, 10-15 W, LED, IP44

LF-02
- LF-02, Reading Lapm, 6-12 W, LED

LF-03
- LF-03, LED Strip, 6-8 W

LF-04
- LF-04, Pendant, 10-15 W, LED

S
- FA Optical smoke detector with soundor base

S
- FA Speaker, 6/8/10 W, Flush mounted

SS
- FA optical smoke detector above the ceiling with base and remote indicator.

ელექტრული სანათების - 2

ნახაზის №:

პროექტის ავტორი:	ხელმძღვანელი:	№:
		2

TONDO
INTERIOR DESIGN & CONSTRUCTIONS

M2 REAL ESTATE

მისამართი:

მეპატრონე:

M ΞTRIKA

ინჟინერი:

ავტორის ხელმოწერა:

ელექტრული სანათების განლაგების გეგმა

ობიექტის მისამართი: