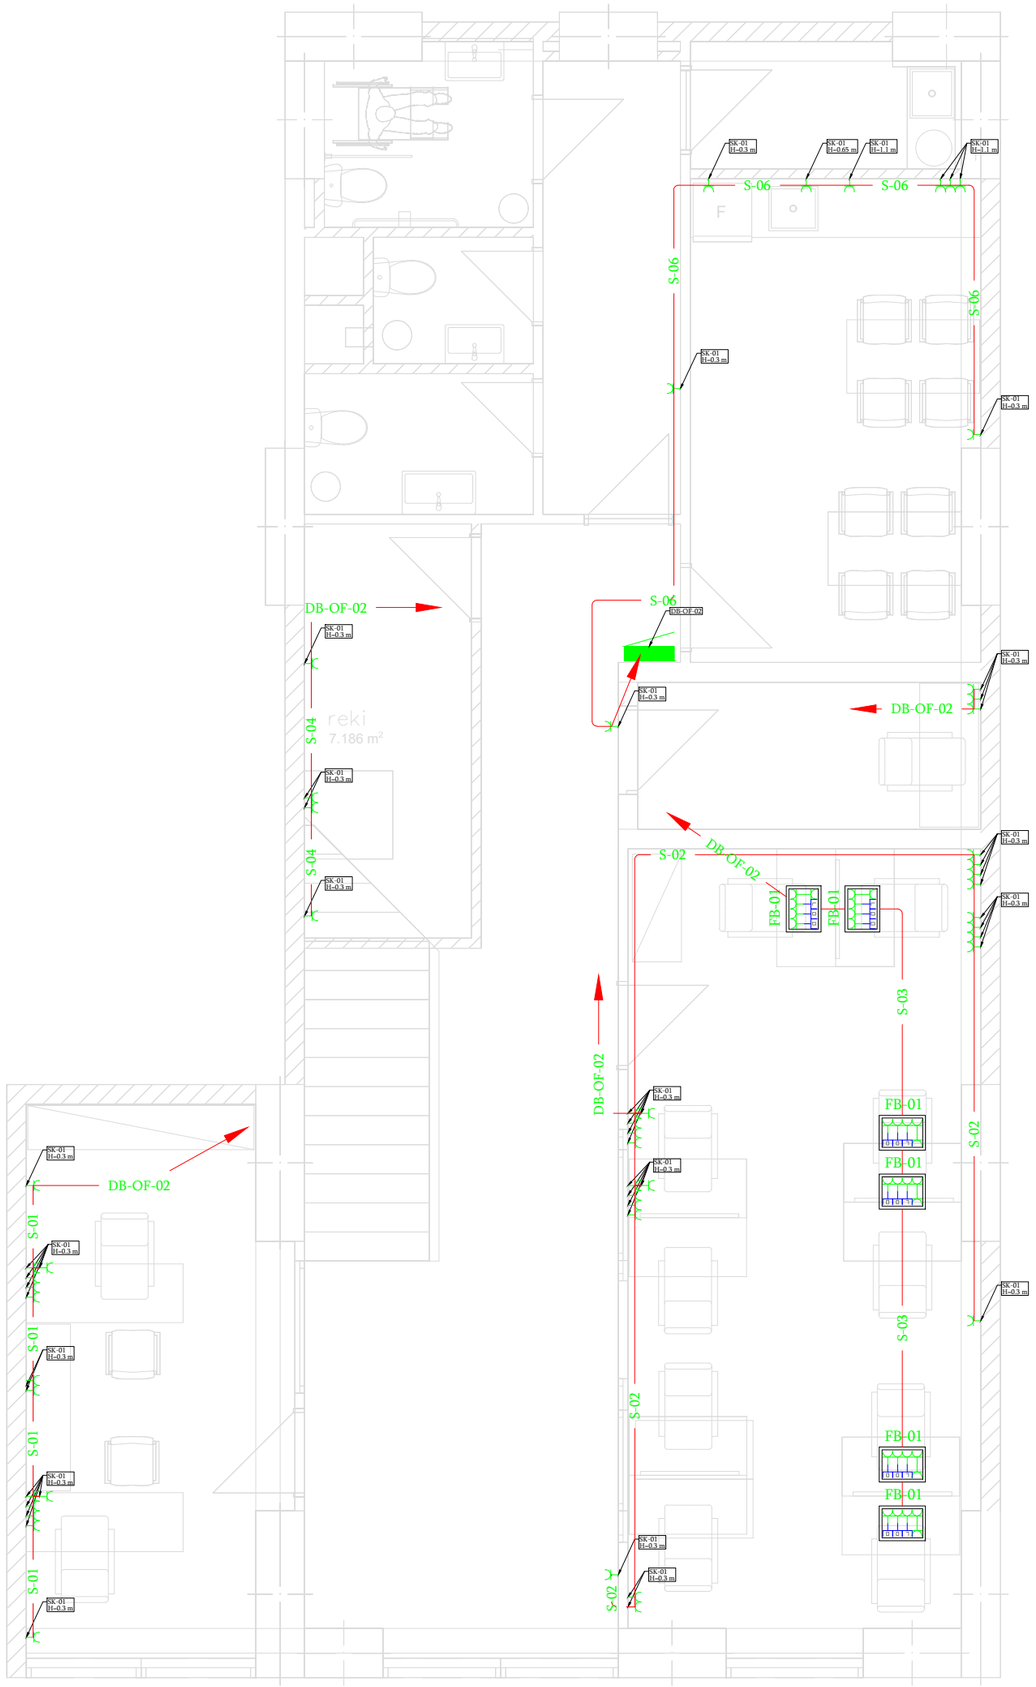


| ფორმატი | მასშტაბი | თარიღი |
|---|---|---|
| A3 | 1:100 | 27.05.2022 |

აქსესუარები:

- Single Socket outlet, 16A, 220 V
- Single HDMI Socket
- Single Socket outlet with , 16A, 220 V, IP44
- Loose Cable connection, 1m
- Single Data Socket outlet
- One Key switch, SW-1
- Two Key switch, SW-2
- One Key Reverse switch, SW-3
- Two Key Reverse switch, SW-4

LF-01 - LF-01, Spotligh, Lush mounted, 10-15 W, LED, IP44

LF-02 - LF-02, Reading Lapm, 6-12 W, LED

LF-03 - LF-03, LED Strip, 6-8 W

LF-04 - LF-04, Pendant, 10-15 W, LED

S - FA optical smoke detector with sounder base

S - PA Speacker, 6/8/10 W, Flush mounted

SD E - FA optical smoke detector above the ceiling with base and remote indicator.

## პროექტის დასახელება

ოფისი - 2

მისამართი:

ნახაზის დასახელება:

## როზეტების განაწილება - 0

დამკვეთი:

M2 REAL ESTATE

მშენებელი:

TONDO
INTERIOR DESIGN & CONSTRUCTIONS

შს ტრნდო:

METRIKA

შს მპრრიპა:

| თანამდებობა | სახელი / გვარი | ხელმოწერა |
|---|---|---|
| მთავარი არქიტექტორი | ნ.ჯეგბერიძე | |
| არქიტექტორი | ი.მჭედლიშვილი | |
| დიზაინერი | ლ.აფციაური | |
| ელექტრო ინჟინერი | დ.ანთიძე | |

საინჟინრო ნაწილი

| სტადია | ფურცლები | ფურცელის № |
|---|---|---|
| მ.პ. | 6 | 5 |