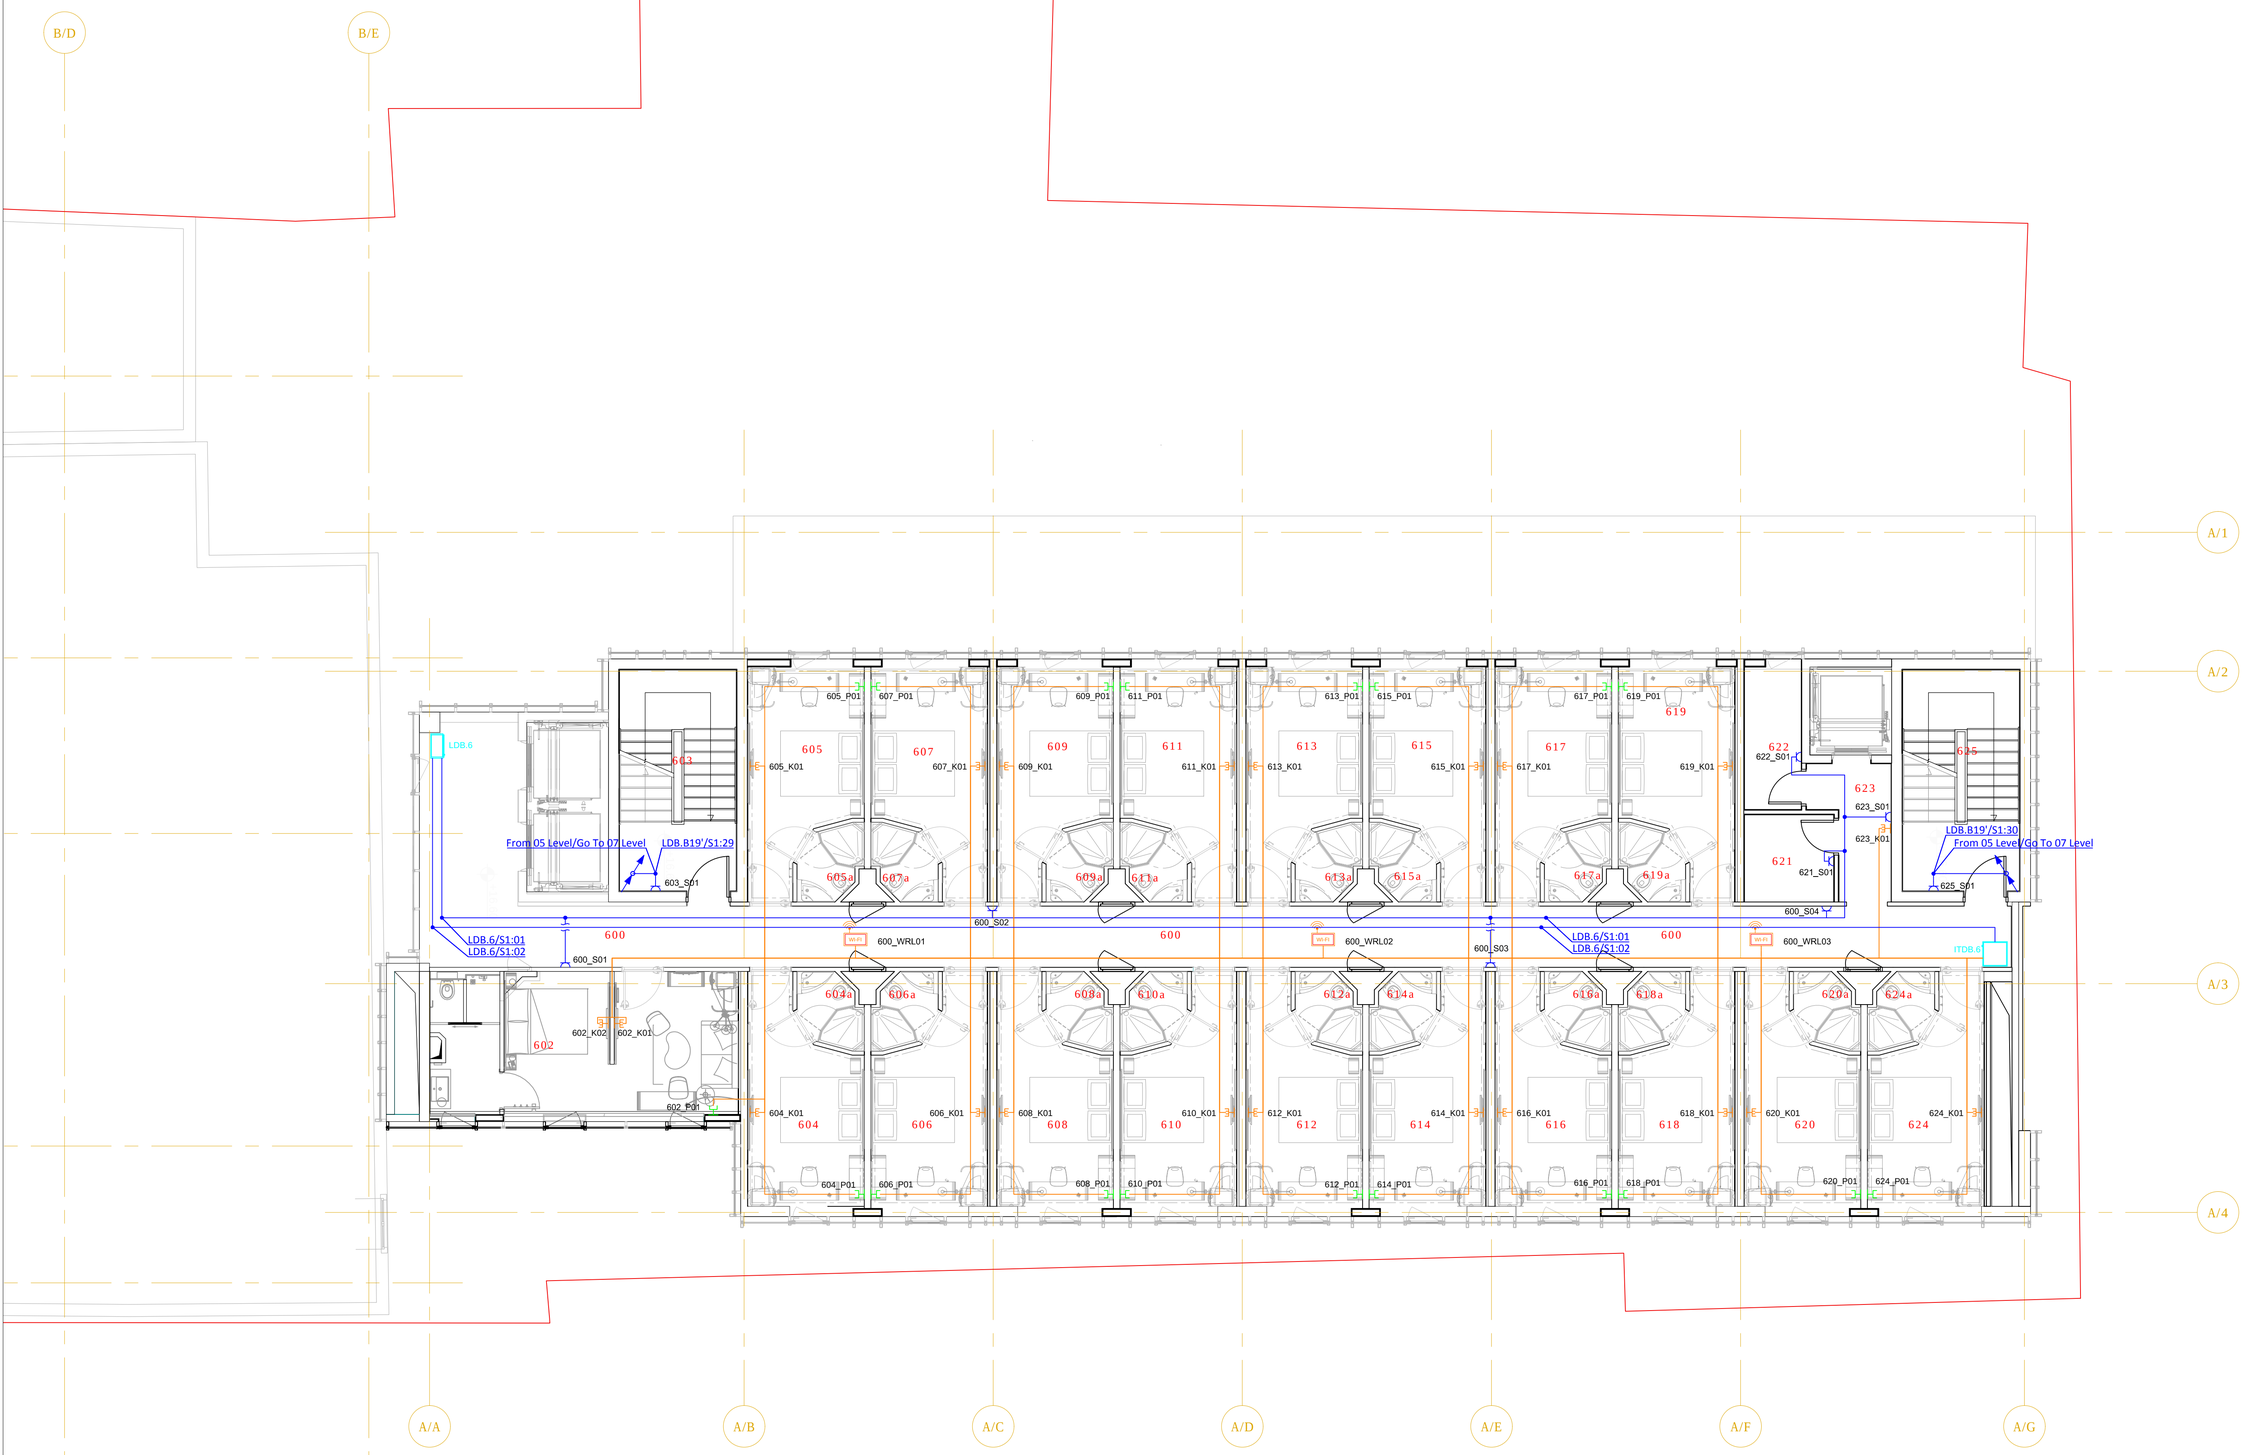


LEGEND:

- Socket 230v
- Socket RJ45
- Socket Tel.
- WI-FI
- Distribution Board
- Communication Rack

GENERAL NOTES:

Revizion

F	
E	
D	
C	
B	
A	21/10/2017

Project Name:

HOTEL "IBIS"

Customer:

JSC STADIUM HOTEL

Executed by:

Executed by

PS21 PROJECT SERVICE XXI

web: www.ps21.ge
Mob: +995 599 304 347; +995 551 304 347;
E-mail: giabokeria@ps21.ge; info@ps21.ge

POSITION	NAME	SIGNATURE
DESIGNE BY	G. Bokeria	
DRAWN BY	N. Tsikauri	
DRAWN BY	G. Kakhiani	
CHEKED BY	G. Bokeria	

DRAWING NAME:

Power & IT Systems at 06 Level

Status

STAGE E

DATE	21/10/2017	**SHEET**	01
SCALE	1:75	**SHEETS**	01
PAGE FORMAT	A1		

FILE NAME

PS-1706-207

REVISION A

2017 შპს "პროექტ სერვისი XXI"