


100 mm
(standard of comparison)

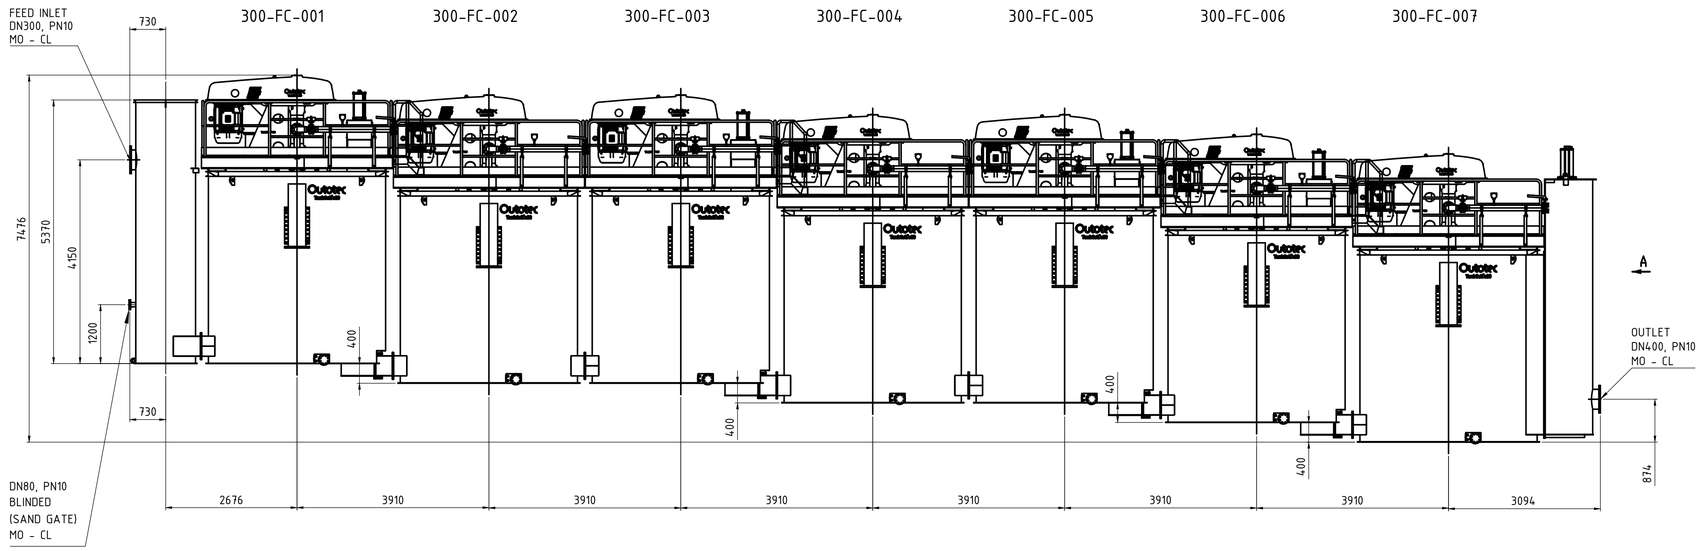

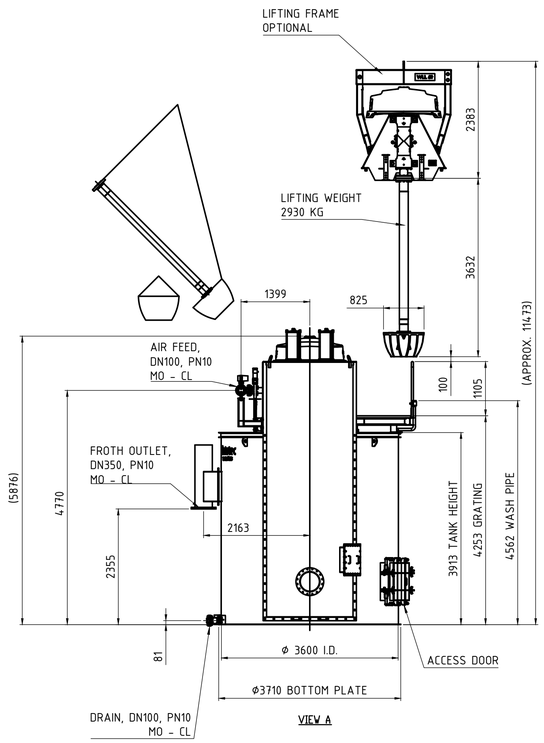

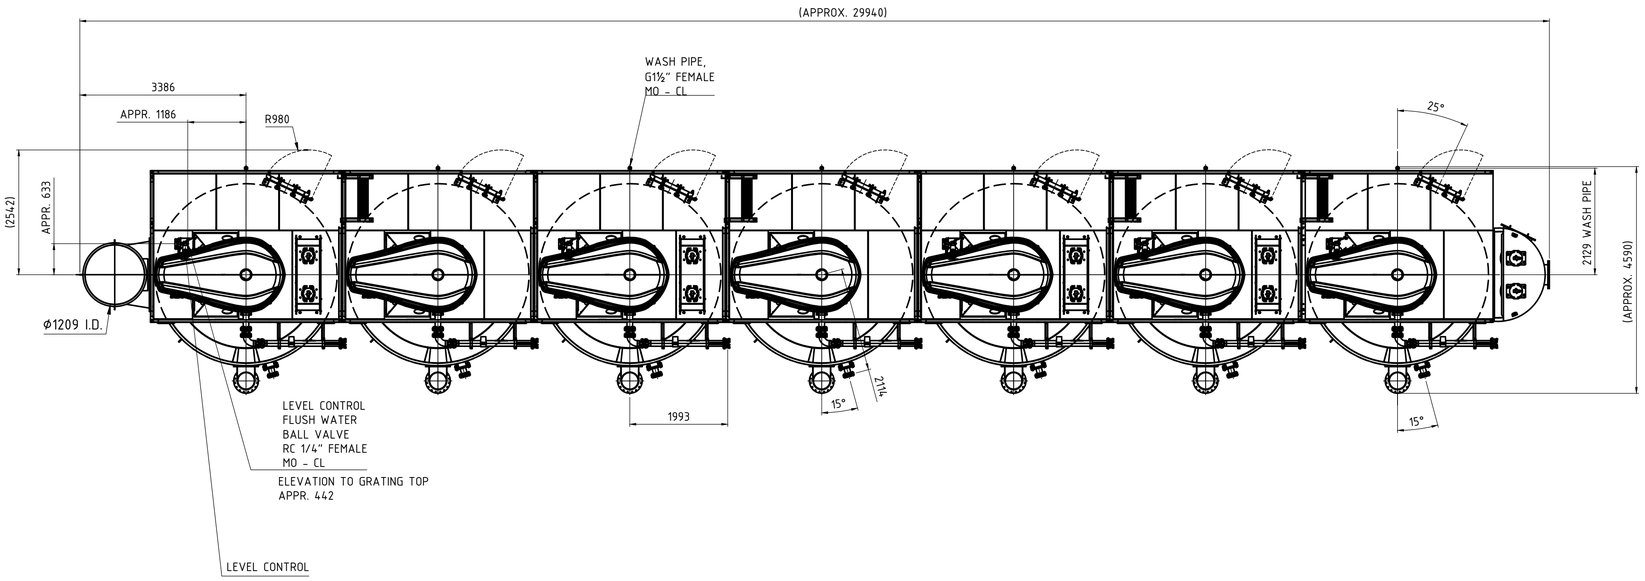

NOTE!
BATTERY LIMITS
MO - CL

REV	NAME	DATE	NAME	DATE	NAME	DATE	REVISION TEXT
	PREPARED		CHECKED		APPROVED		
0	timtam	26.08.2021	juhkau	26.08.2021	russey	27.08.2021	FOR INFORMATION
3	pekkall	19.01.2022	JorLeh	19.01.2022	AntEte	19.01.2022	DRAIN SIZE CHANGED
4	JorLeh	03.03.2022	pekkall	03.03.2022	kallau	03.03.2022	OUTLET DIMENSIONS UPDATED.
5	JorLeh	29.03.2022	pekkall	29.03.2022	anthay2	29.03.2022	ACCESS DOOR AND DIMENSIONS ADDED.
6	JorLeh	24.05.2022	pekkall	24.05.2022	AntEte	24.05.2022	PLMU POSITION DIMENSIONS ADDED.

STATUS		UNITS: mm	SCALE: 1:60	SIZE: A1
CUSTOMER: RMG Auramine LLC	PROJECT PHASE			SITE NO.
PROJECT NAME: RMG BEQTAQARI FLOTATION		CUSTOMER DOCUMENT NO.		
REPLACED BY	REPLACES			LANGUAGE: EN

Metso:Outotec

EQUIPMENT NO.

DOCUMENT TITLE
GENERAL ARRANGEMENT DRAWING

Ore Rougher
FB+1+2+2+1+1+DB, TankCell® e30

PROJECT ID	PLANT CODE	PLANT UNIT CODE	DOCUMENT TYPE	COUNTING NO.	REVISION	SHEET OF SHEETS
903006					6	1 / 1

THIS INFORMATION IS CONFIDENTIAL AND PROPRIETARY TO METSO OUTOTEC CORPORATION OR ITS SUBSIDIARIES ("METSO OUTOTEC") AND IS PROTECTED BY TRADE SECRET, COPYRIGHT AND/OR OTHER LAWS. IT MAY NOT BE ACCESSED, USED, COPIED OR DISCLOSED WITHOUT THE WRITTEN CONSENT OF METSO OUTOTEC. ALL RIGHTS RESERVED.

DOCUMENT ID
OU6017384-02

AutoCAD Mechanical
Metso:Outotec DIN A1