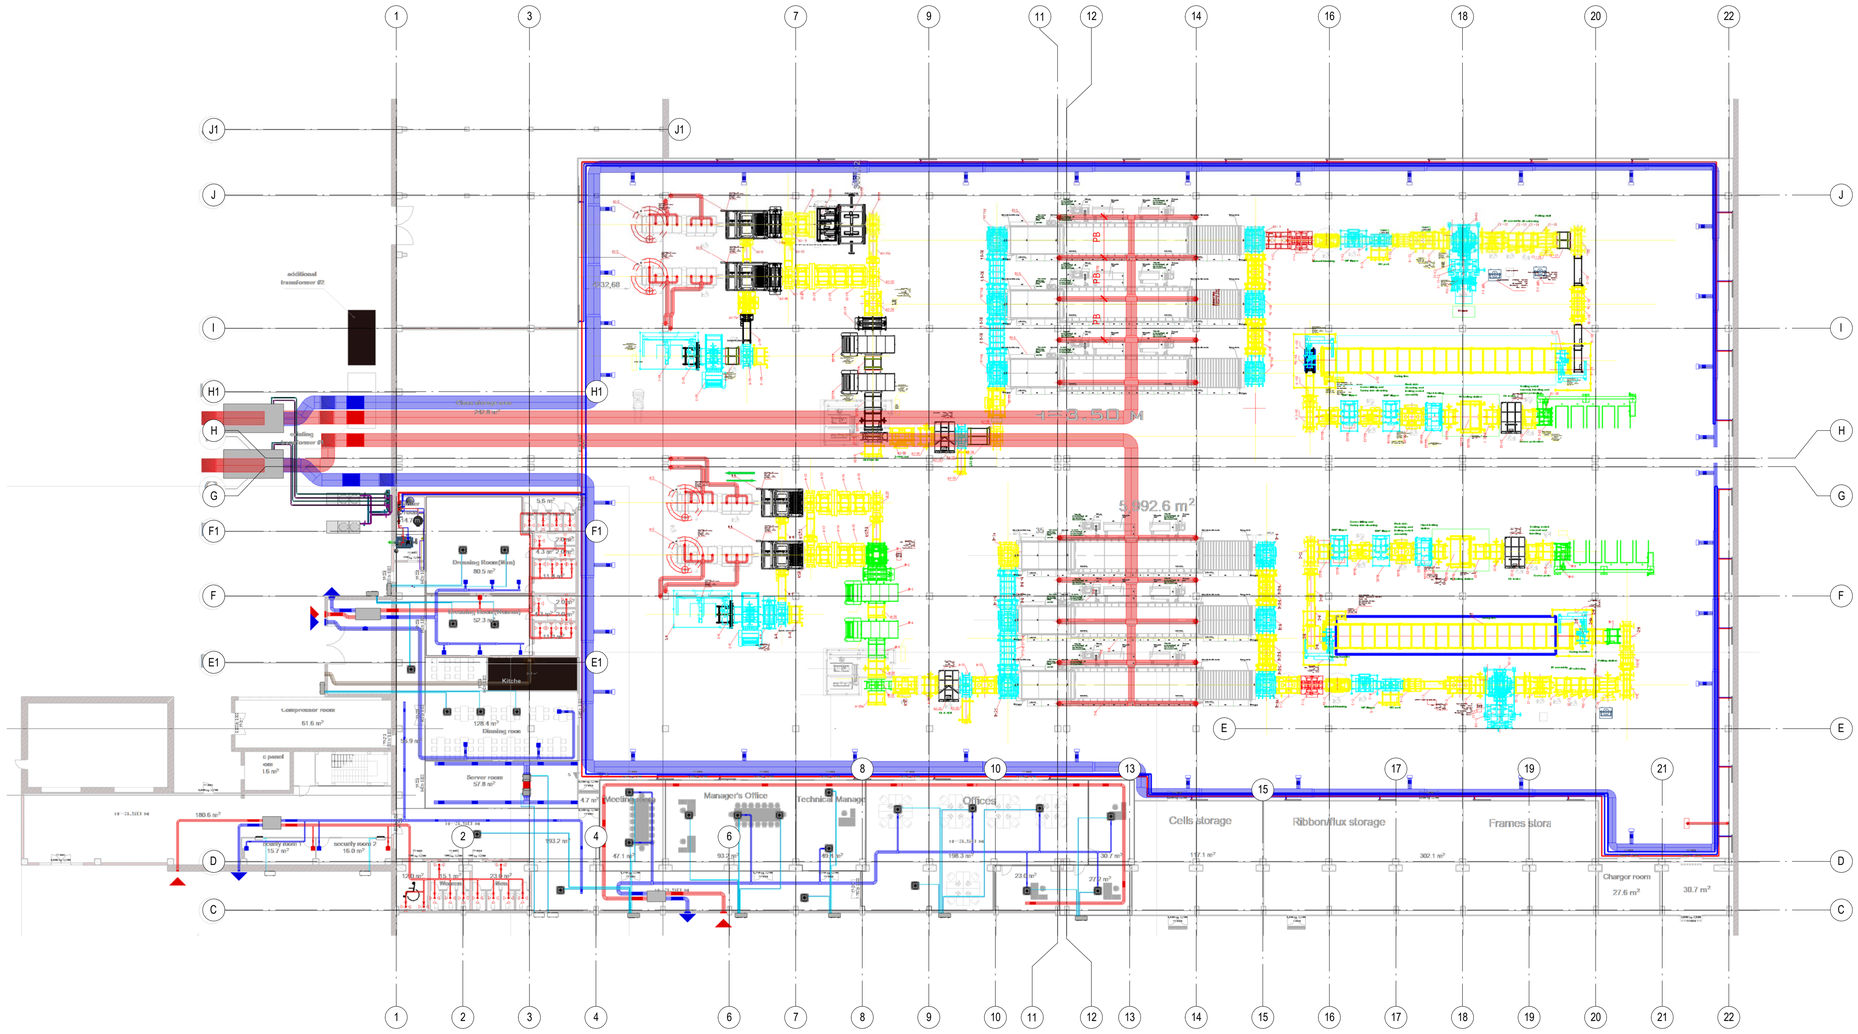
additional transformer #2
Dressing Room(Men)
80.5 m²
52.3 m²
Kitche
126.6 m²
Dressing room
Server room
57.8 m²
Compressor room
61.6 m²
Manager's Office
Technical Manager
Offices
Cells storage
Ribbon/flux storage
Frames stora
Charger room
27.6 m²
30.7 m²
security room 2
16.0 m²
Toilet
Toilet
Toilet